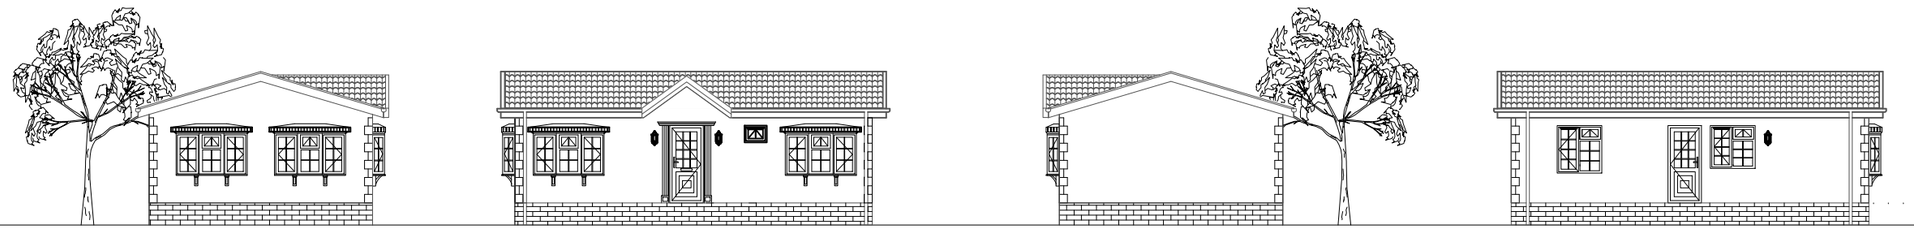

Elevations are for illustrative purposes only.

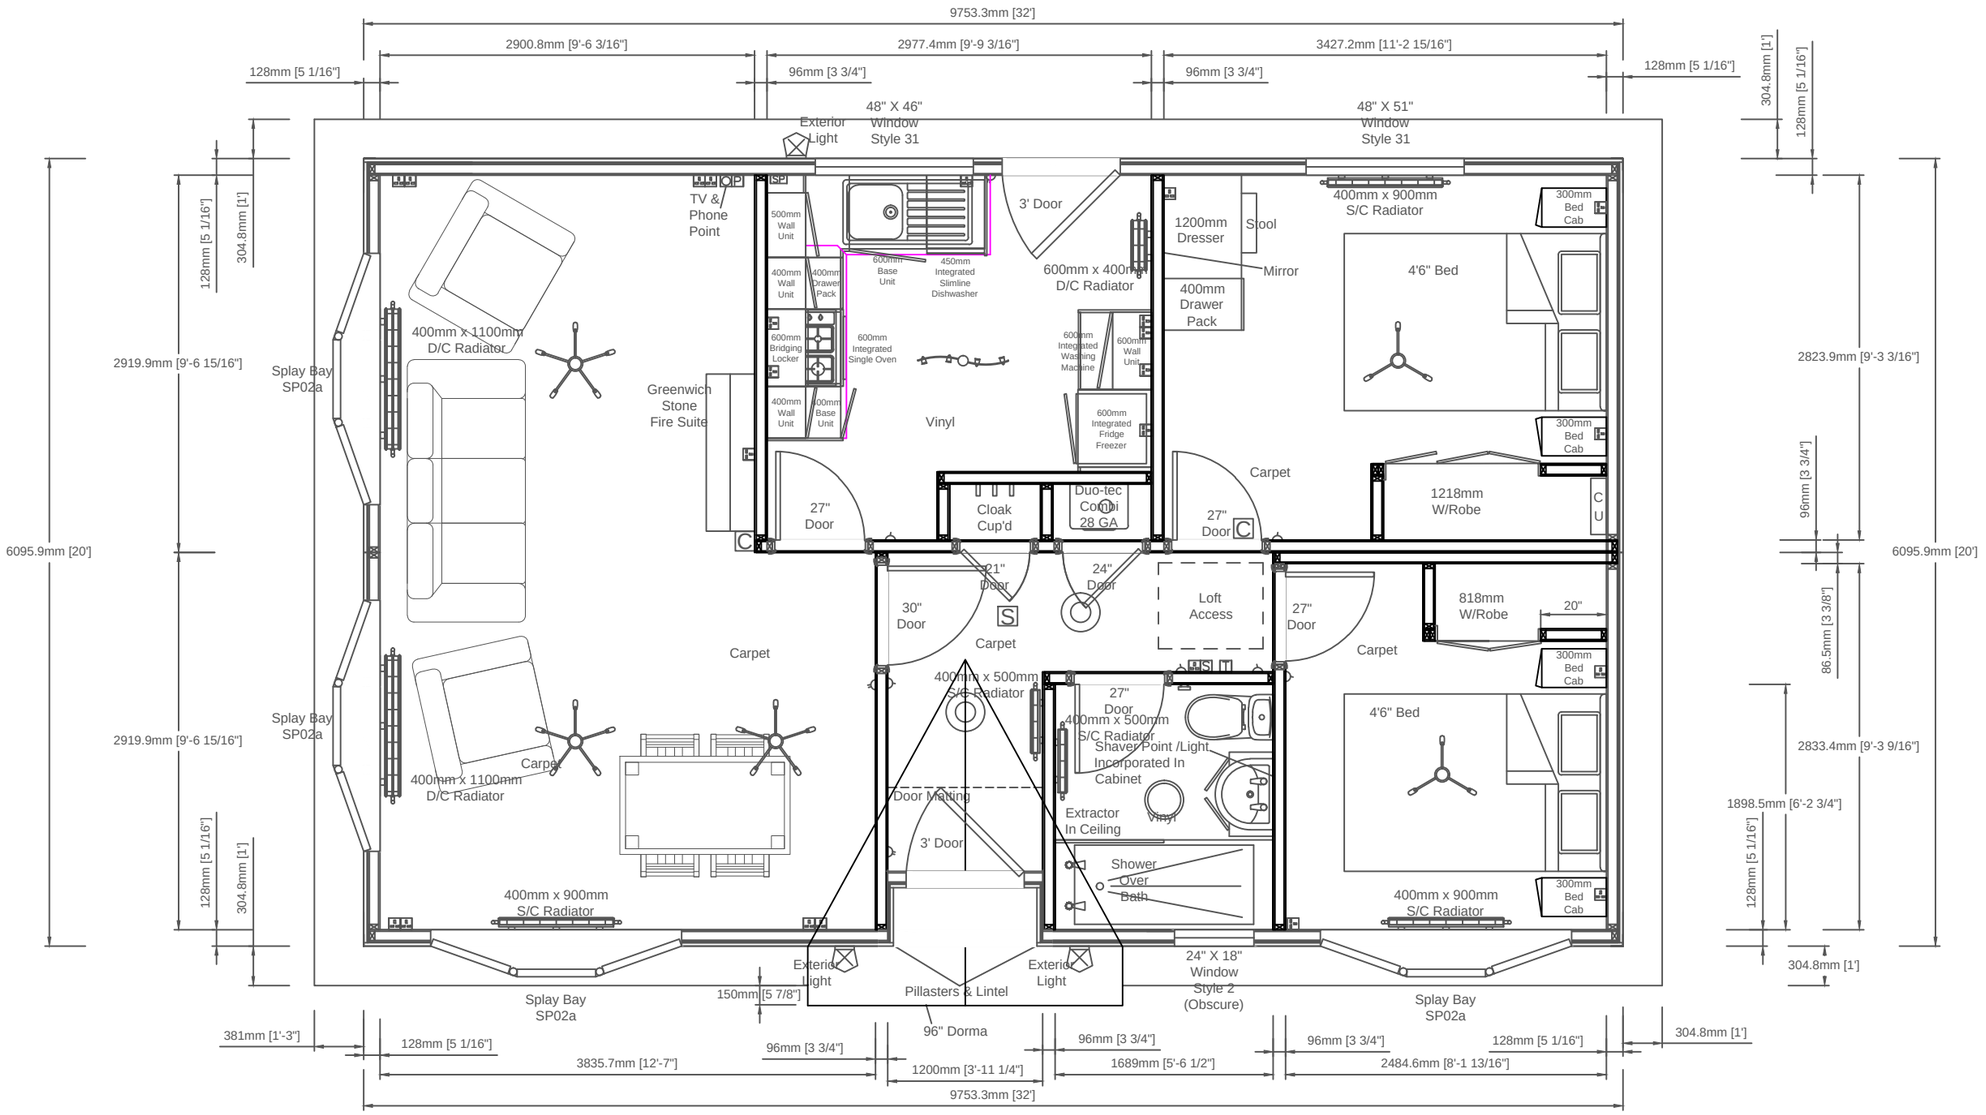



PRESTIGE Park & Leisure Homes

Unit 4, Pytchley Lodge Road Industrial Estate, Kettering, Northants NN15 6JQ
Tel: 01536 518513 Fax: 01536 523438
Email: sales@prestigeparkandleisurehomes.com
Visit our website: www.prestigeparkandleisurehomes.com


Sonata ll 32' x 20' (9.75m x 6.09m)

2 Double Bedroom

Customers Signature;

Date;

| | |
|---|---|
| Date: | |
| Scale: | Relative |
| Drawn: | |
| Code: | |
| Dwg No: | |
| Serial No: | |

This home is designed in accordance with BS3632

Legend

| | | | |
|---|---|---|---|
| | Light Switch | | Exterior Tap |
| | Pull Card Switch | TV | TV Point |
| | Batten Holder | P | Phone Point |
| | Globe Light | HDMI | HDMI Point |
| | Exterior Light | T | Thermostat |
| | Downlight | C | $CO_2$ Alarm |
| | Single Socket | S | Smoke Alarm |
| | Double Socket | | Radiator |
| | Spur Socket | CU | Consumer Unit |
| | Switching Plate | | Exterior Meter Box |

| Rev | Date | By | Description |
|---|---|---|---|
| | | | |

This plan is a guide and should be used for illustrative purposes only

Notes;

**Room Sizes**

| Rooms | Length | Width |
|---|---|---|
| Lounge/ Diner | 12'7" | 19'2" |
| Kitchen | 9'10" | 9'4" |
| Bathroom | 5'7" | 6'4" |
| Bedroom 1 | 11'3" | 9'4" |
| Bedroom 2 | 8'3" | 9'4" |