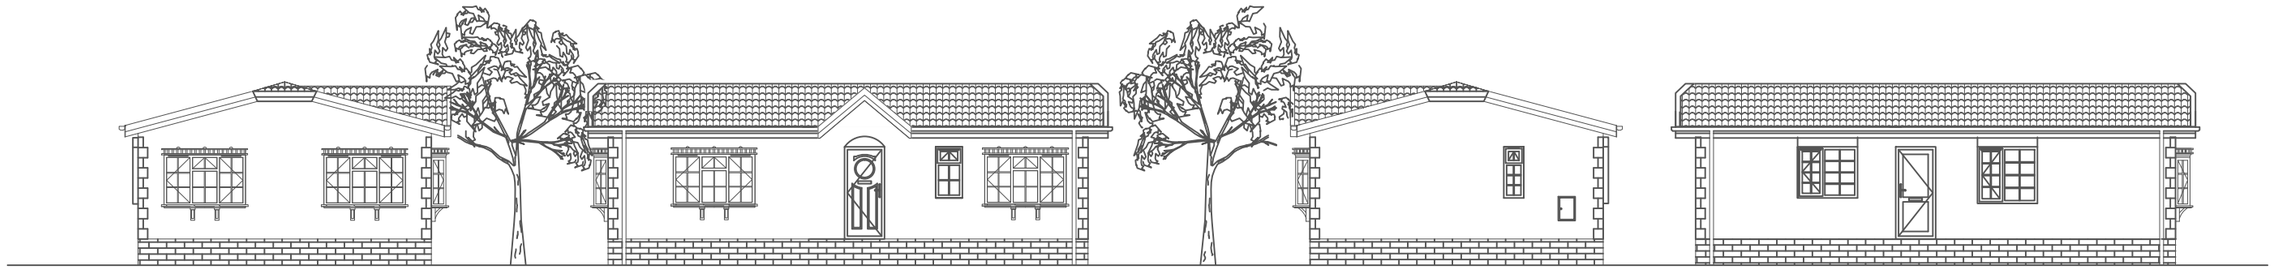

Elevations are for illustrative purposes only.

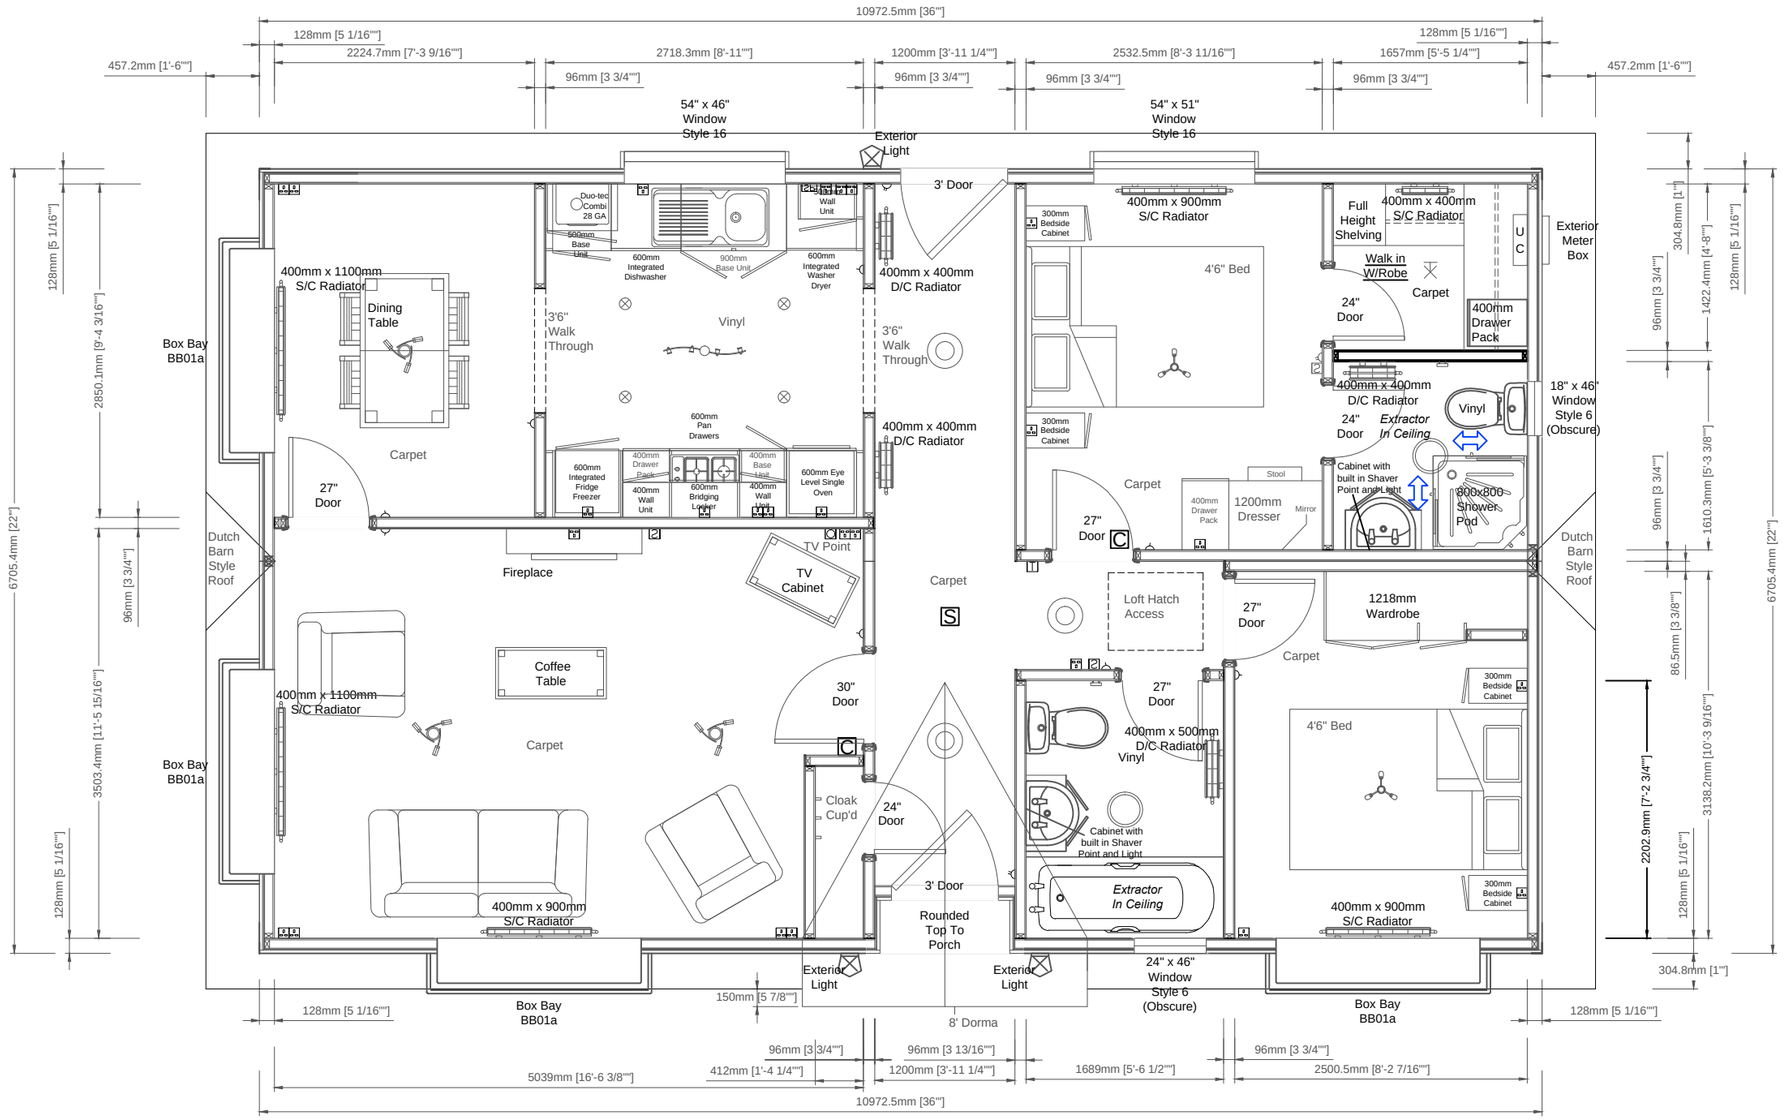

PRESTIGE Park & Leisure Homes

Unit 4, Pytchley Lodge Road Industrial Estate, Kettering, Northants NN15 6JQ
Tel: 01536 518513 Fax: 01536 523438
Email: sales@prestigeparkandleisurehomes.com
Visit our website: www.prestigeparkandleisurehomes.com

Reprise 36' x 22' (10.97m x 6.70m)

2 Bed, Ensuite, W/I/W

Customers Signature;

Date;

Date:	
Scale:	Relative
Drawn:	
Code:	
Dwg No:	
Serial No:	

This home is designed in accordance with BS3632

Legend

Light Switch		Exterior Tap	
Pull Card Switch		TV Point	
Batten Holder		Phone Point	
Globe Light		HDMI Point	
Exterior Light		Thermostat	
Downlight		CO_2 Alarm	
Single Socket		Smoke Alarm	
Double Socket		Radiator	
Spur Socket		Consumer Unit	
Switching Plate		Exterior Meter Box	

Rev	Date	By	Description

This plan is a guide and should be used for illustrative purposes only

Notes;

Room Sizes

Rooms	Length	Width
Lounge	16'7"	11'6"
Diner	7'4"	9'5"
Kitchen	8'11"	9'5"
Bathroom	5'7"	7'3"
Ensuite	4'10"	4'8"
W/IW	5'6"	4'9"
Bedroom 1	8'4"	10'4"
Bedroom 2	8'3"	10'4"