Elevations are for illustrative purposes only.

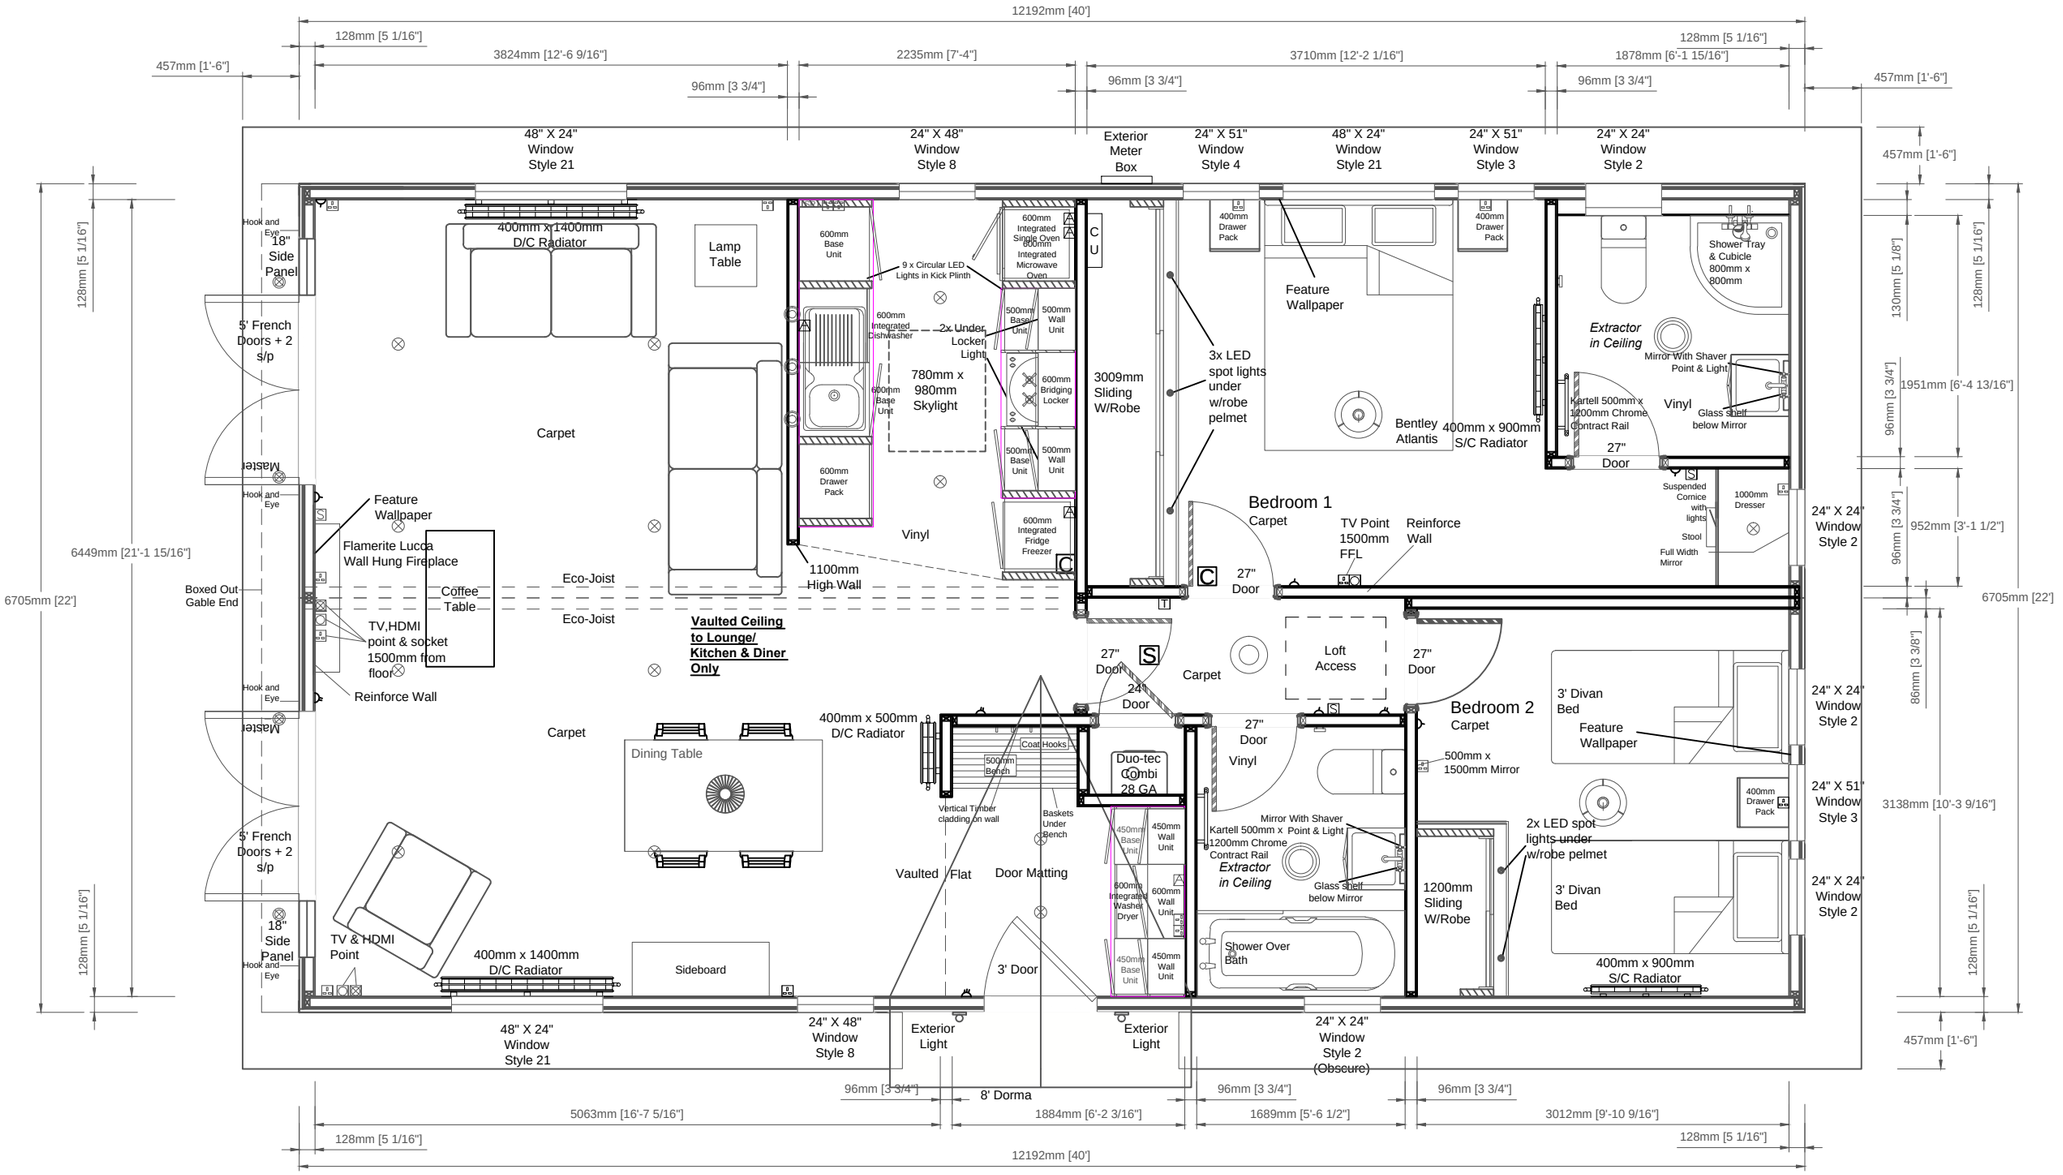

PRESTIGE Park & Leisure Homes

Shipton Way, Express Business Park, Rushden, Northants NN10 6GL
Tel: 0845 0702345 / 01933 354000 Fax: 01933 354047 / 01933 354049
Email: sales@prestigeparkandleisurehomes.com
Visit our website: www.prestigeparkandleisurehomes.com

Bowmoor Lodge 40' x 22' (12.19m x 6.70m)

1 Double, 1 Twin, En-suite & Utility

Customers Signature;

Date;

Date:	
Scale:	Relative
Drawn:	
Code:	
Dwg No:	
Serial No:	

This home is designed in accordance with BS3632

Legend

	Light Switch		Exterior Tap
	Pull Card Switch	TV	TV Point
	Batten Holder	P	Phone Point
	Globe Light	HDMI	HDMI Point
	Exterior Light	T	Thermostat
	Downlight	C	CO_2 Alarm
	Single Socket	S	Smoke Alarm
	Double Socket		Radiator
S	Spur Socket	CU	Consumer Unit
SP	Switching Plate		Exterior Meter Box

Rev	Date	By	Description

This plan is a guide and should be used for illustrative purposes only

Notes;

Room Sizes

Rooms	Length	Width
Lounge/ Diner	16'8"	21'2"
Kitchen	7'4"	10'4"
Utility	6'3"	7'6"
Bathroom	5'7"	7'6"
Ensuite	6'2"	6'5"
Bedroom 1	18'8"	10'4"
Bedroom 2	9'11"	10'4"