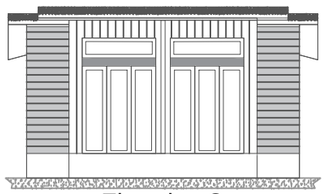

Elevation C

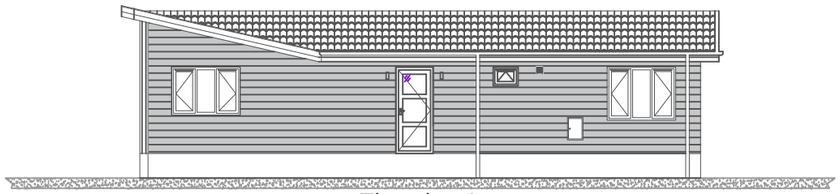

Elevation A

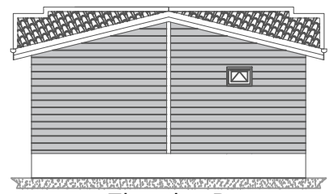

Elevation D

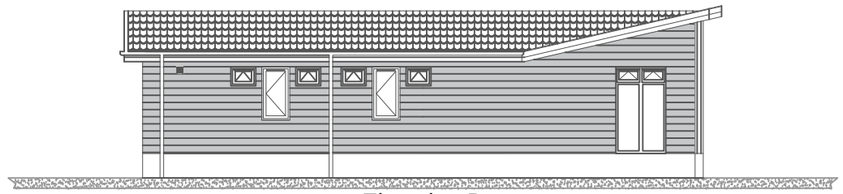

Elevation B

**STANDARD**

ELEVATION B

Please note that the elevations are for illustration purposes.

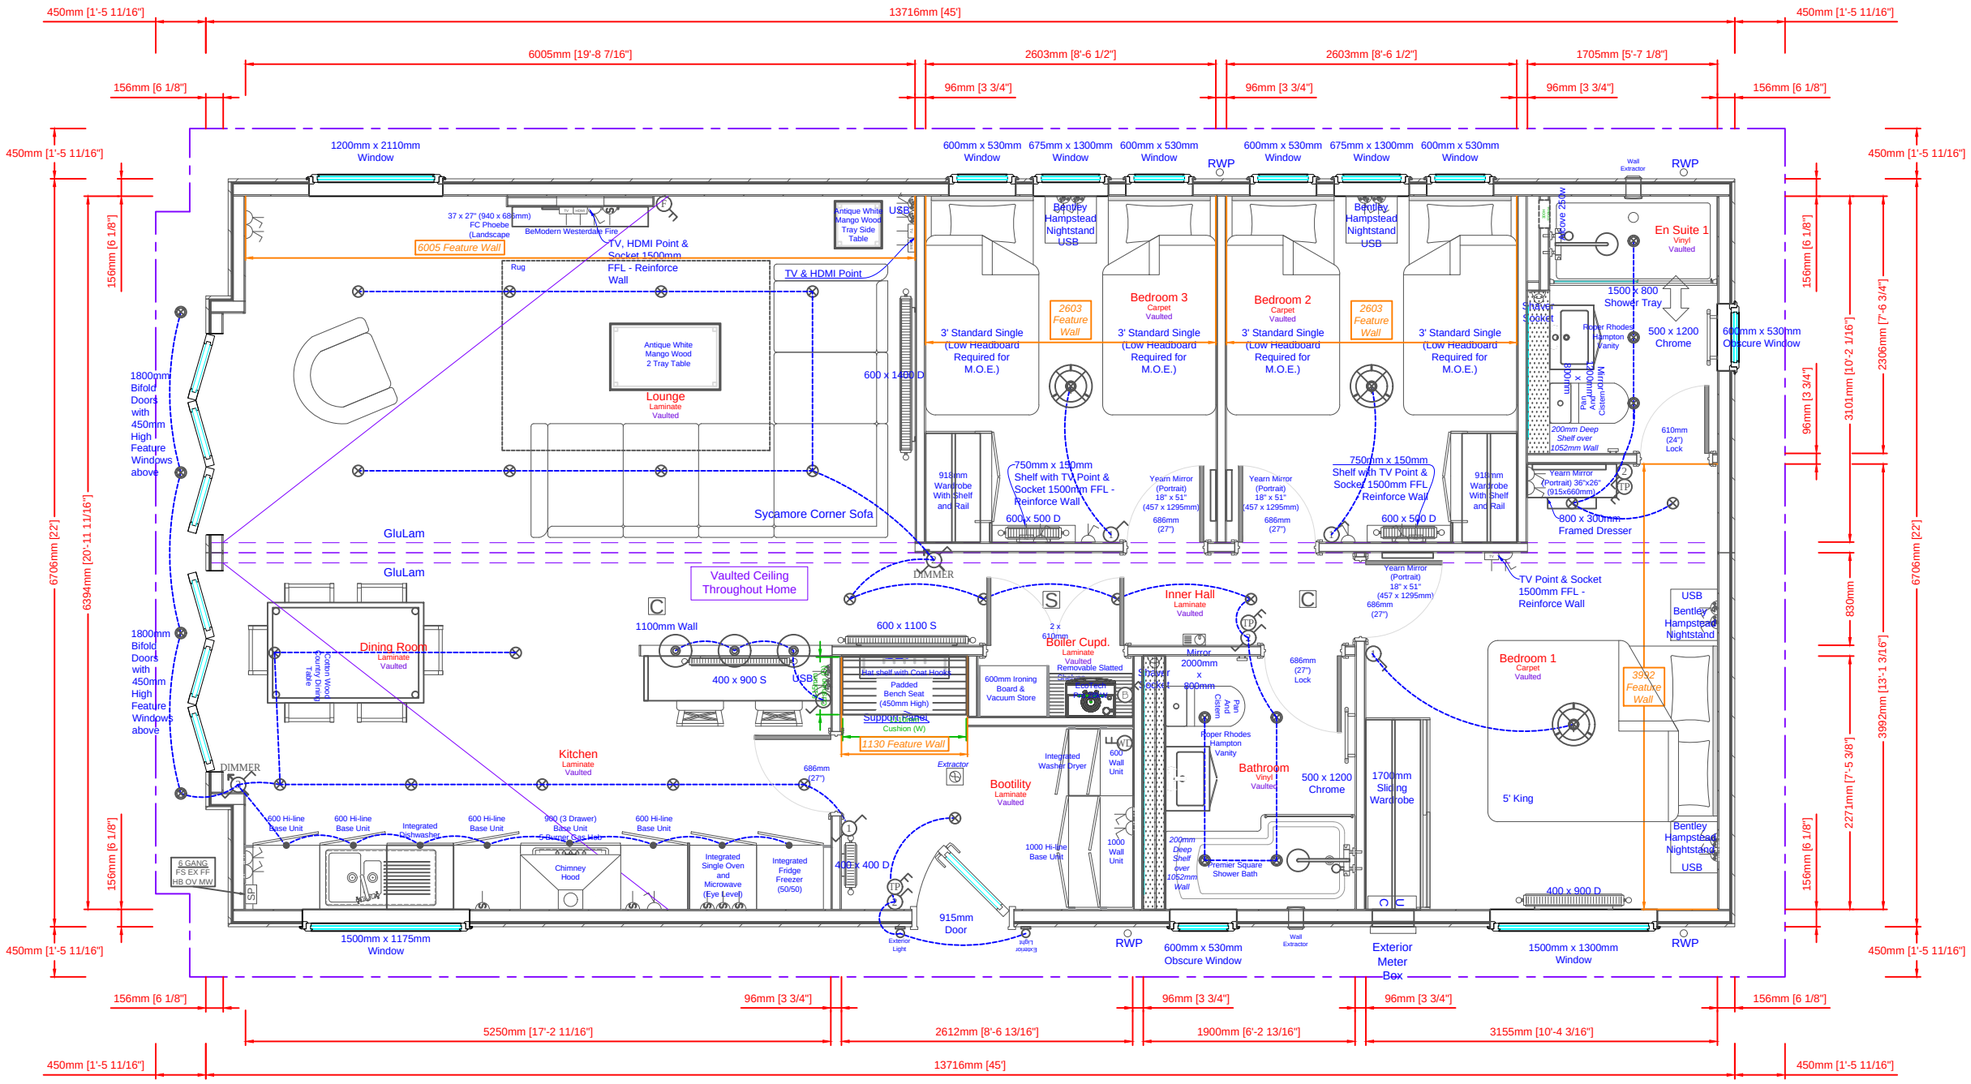


ELEVATION C

ELEVATION D

This home is designed in accordance with BS3632:2015

ELEVATION A

All measurements in mm unless stated otherwise.


Prestige Homeseeker

A Shipton Way, Express Business Park, Rushden, Northamptonshire, NN10 6GL.
T (01933) 354000
E sales@phplh.com
W prestigehomeseeker.com


C Copyright © Prestige Homeseeker


LEGEND

- Sockets
- Thermostat
- Switches/Isolators
- Smoke Alarm
- CO Alarm
- Consumer Unit
- Under Locker Light
- Downlight
- Batten Holder
- Ceiling Rose

NOTES

N/A

REVISION HISTORY

| | | | |
|---|---|---|---|
| O | 24/07/19 | AF | Original |

DRAWING

| | |
|---|---|
| Scale: | Relative |
| Quote: | QN ????? |
| Drawing: | S???? |
| Int. Serial: | J???? |
| Ext. Serial: | 19 ?? 00???? |
| Class: | STD |

DETAILS

# The Strand
## 45' x 22'

3 Bed (DB 2TB) ES BR

13.72m x 6.71m Nominal

<CUSTOMER>

Signature:

X

Date: / /